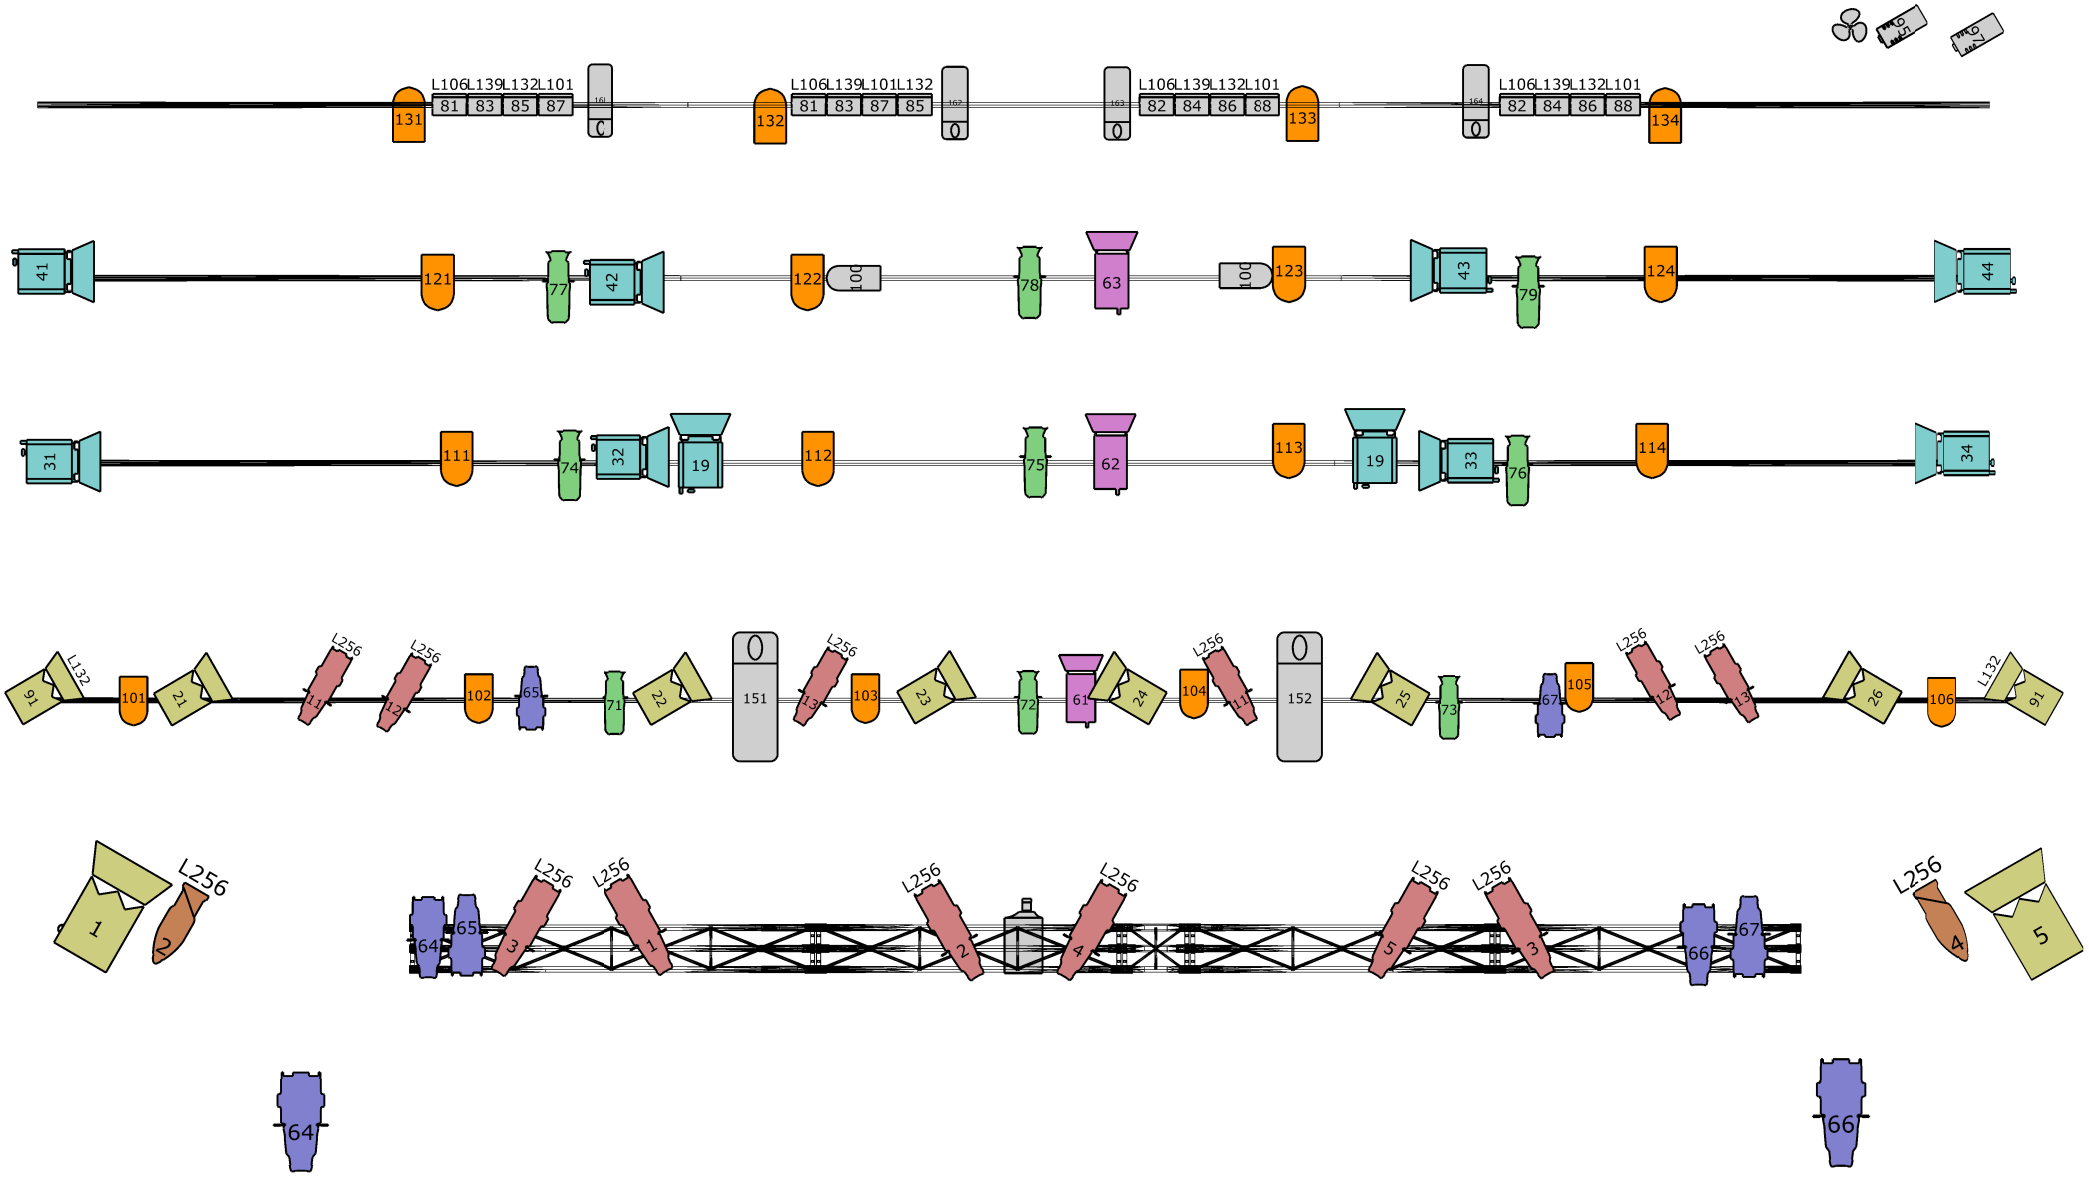

Symbol key

- LED PAR64 Pro TriColour (18)
- Lui CYC 1 (16)
- SL Zoom 15°-32° (12)
- Rama 150 Fresnel 7°- 50° (10)
- Rama 150 Fresnel 7°- 50° (10)
- Acclaim Zoomspot 24°-44° (9)
- SL Zoom 23°-50° (8)
- Mania SCX600 (6)
- 1200 Compact PC (3)
- Haze / Smoke (2)
- Par 36 (2)
- SL 26° (2)
- Blower (1)

Project: House Rig 2021		Not to scale	
Project location: Rowville Performing Arts Centre	Project date: 13/8/21		
Client: Rowville Secondary College			
Drawing author: A Davies	Drawing version: V5.0	File name: House Rig 2021.c2p	Document name: LX - Auditorium